




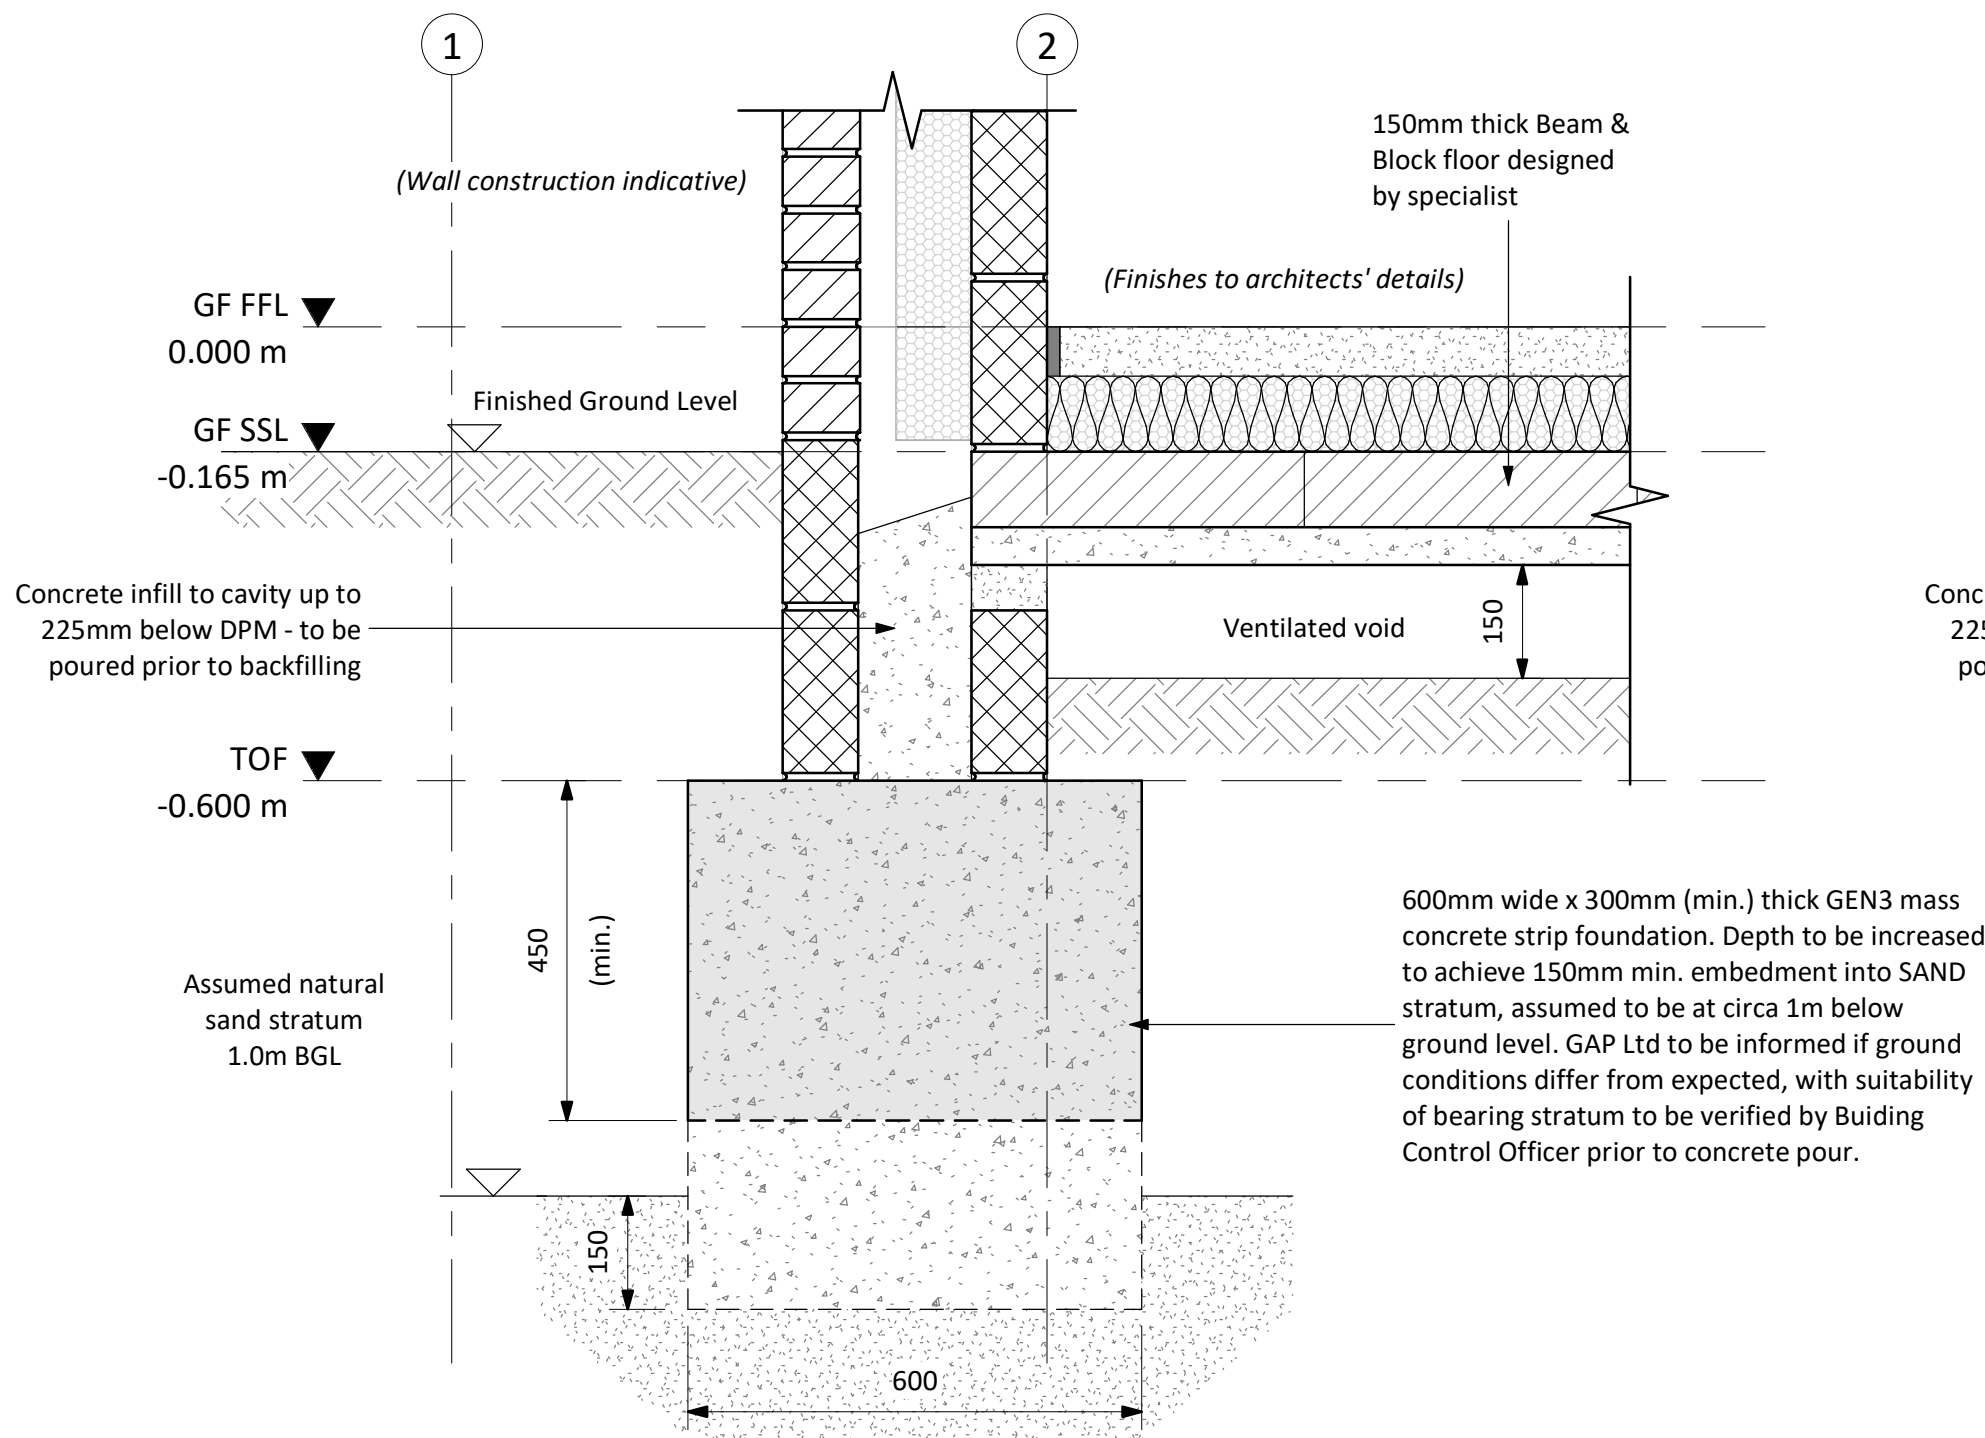

1 Section 1
1 : 10

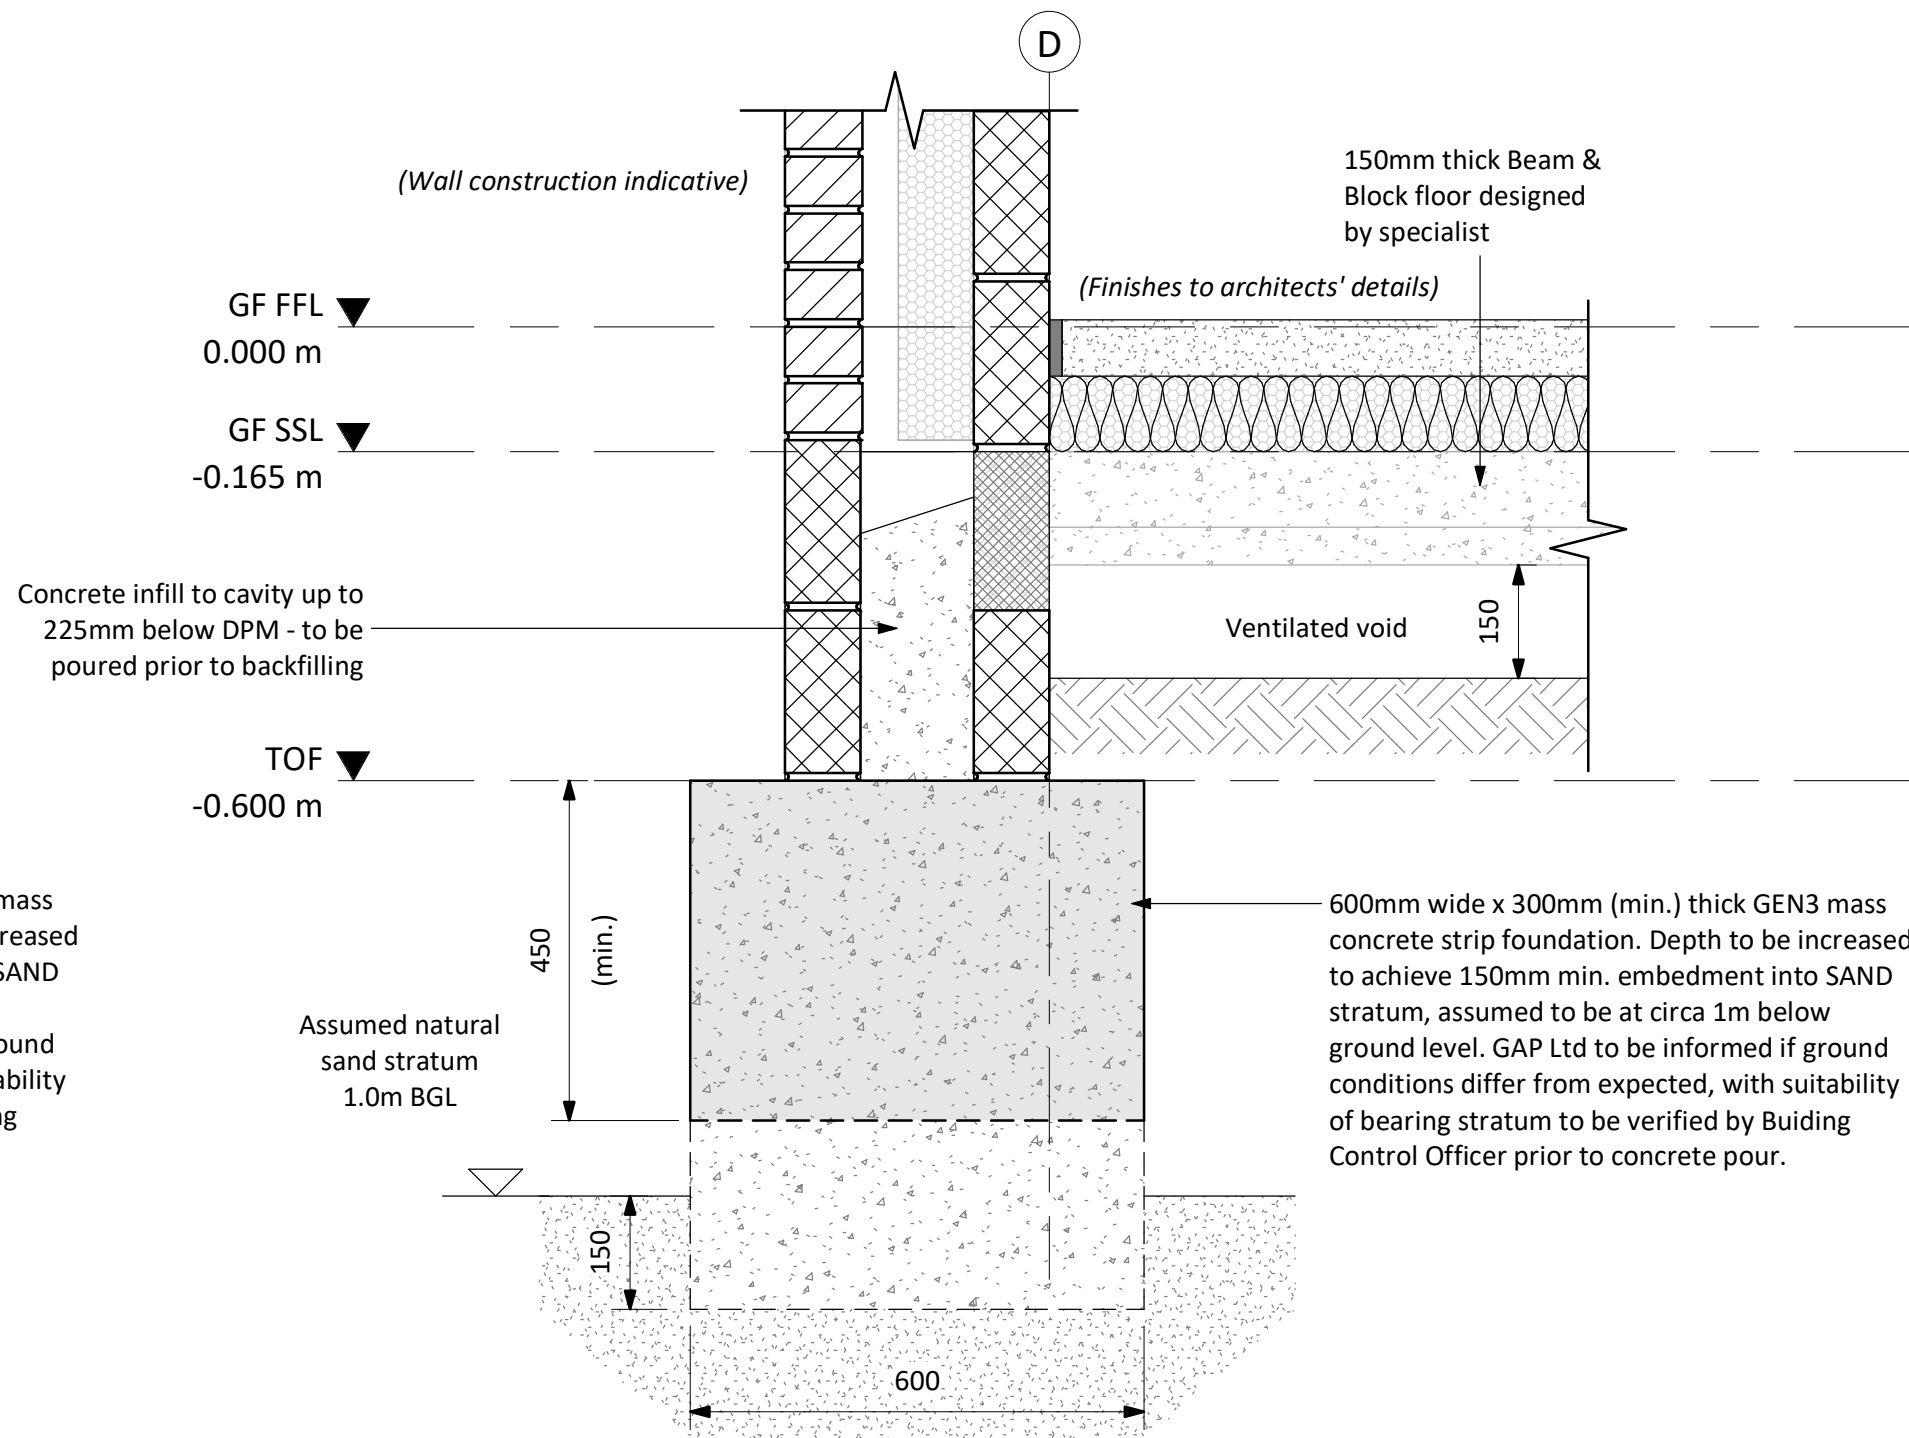

2 Section 2
1 : 10

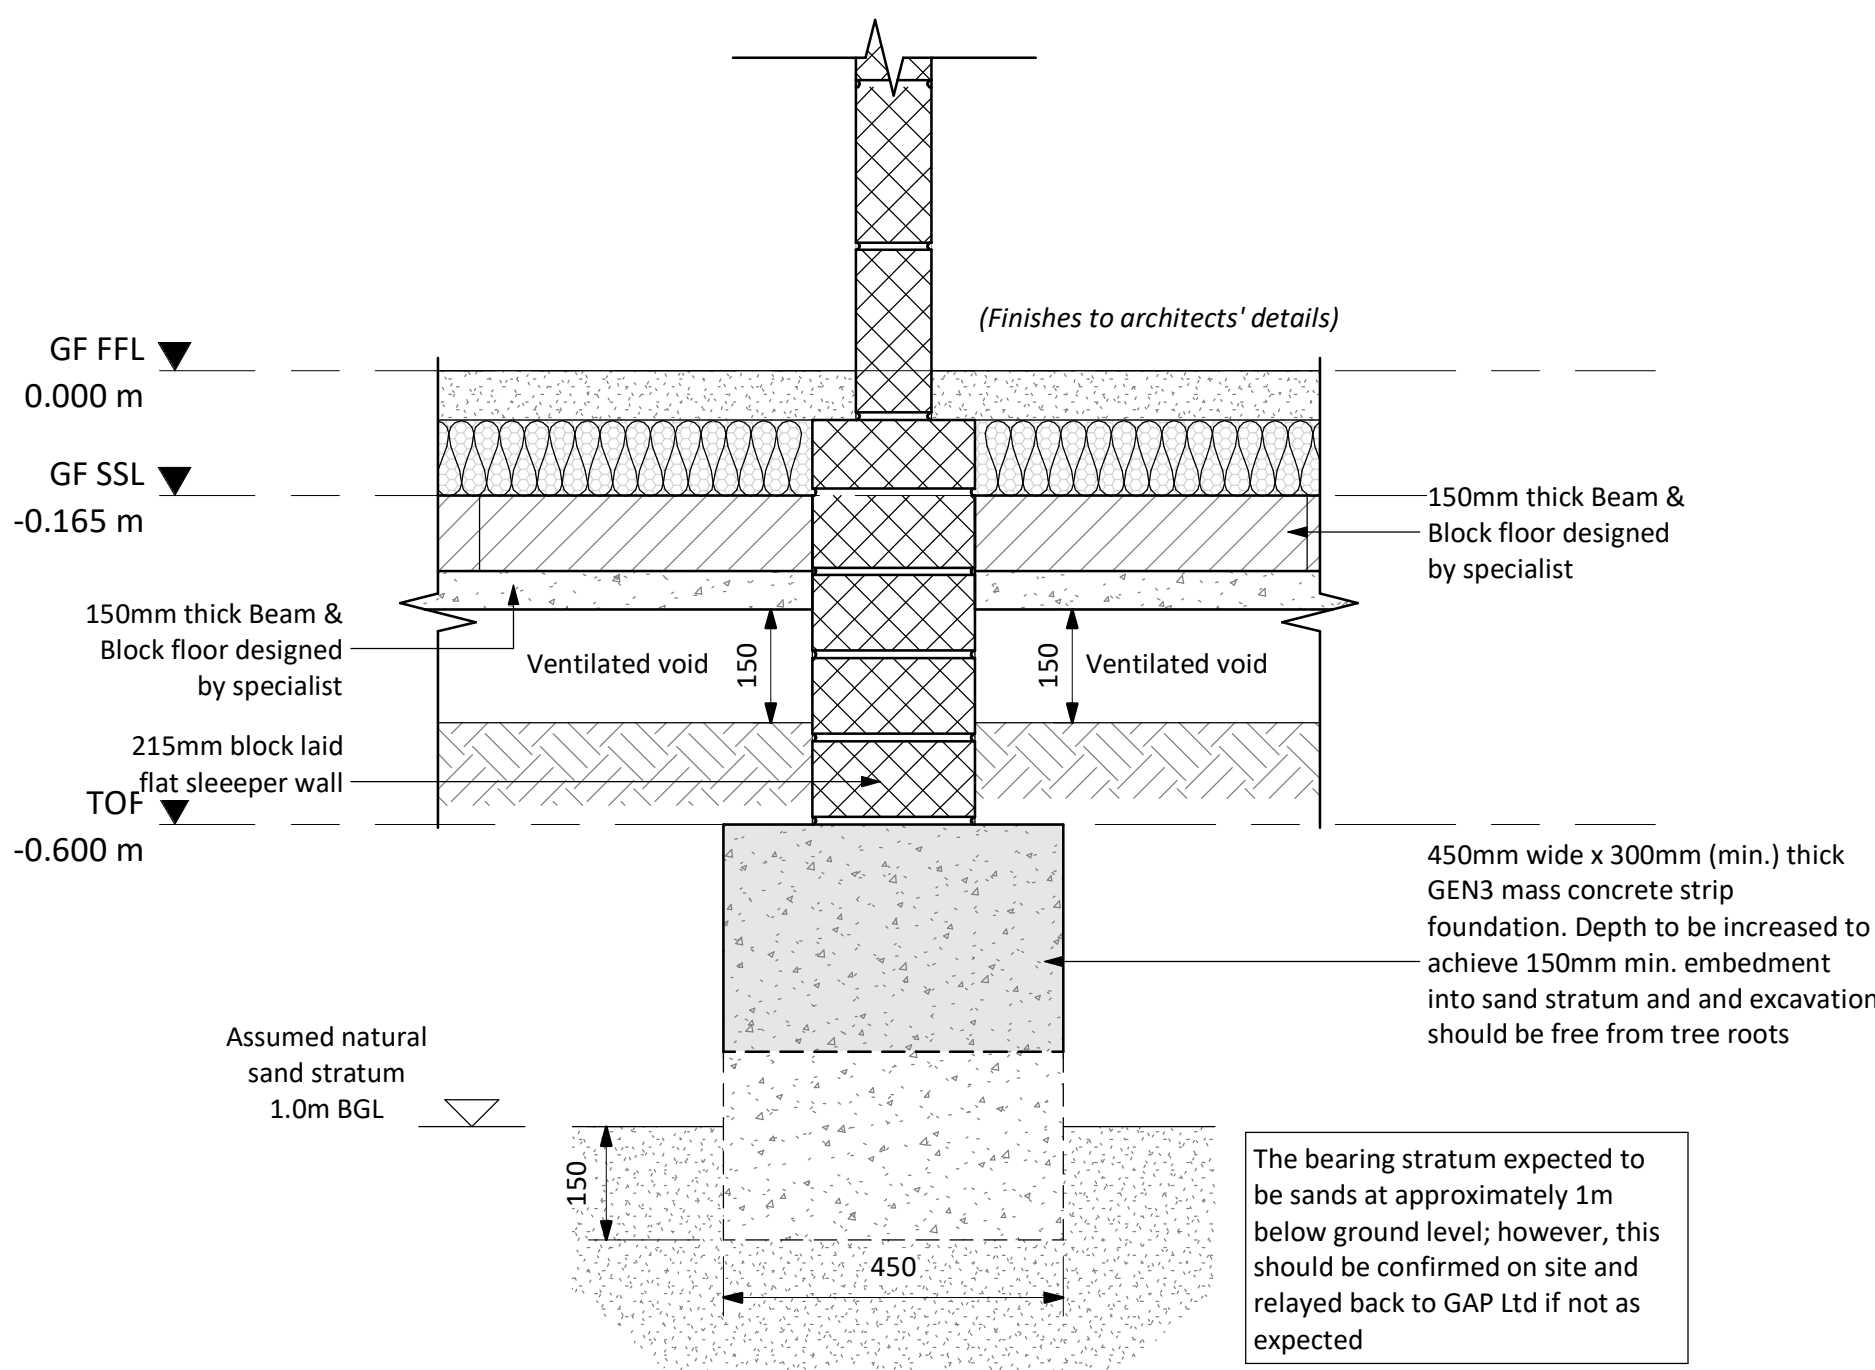

3 Section 3
1 : 10

General Notes

- These drawings are to be read in conjunction with all relevant Architect's and Engineer's drawings and specifications, refer to Drg. No.00 for Structural Specification
- Except where specific dimensions are shown on these drawings, all setting out shall be in accordance with the architects drawings and specifications. Any discrepancy between these drawings and the architects drawings or the actual site dimensions should be referred to the engineer immediately and confirmed in writing. The contractor is responsible for the accuracy of all dimensions and the setting out.
- Do not scale from these drawings. If in doubt, ask.
- All dimensions are in millimetres unless noted otherwise.
- All proprietary materials to be in accordance with manufacturers specifications and to Engineer's approval.
- All proprietary CDP elements shown on the drawings should be treated as indicative and are subject to detailed design by specialist manufacturer/supplier. The contractor should make suitable allowance for third party design/detailing and potential impact on the permanent work design.

NOTE:

Architectural details & locations are shown indicatively only. Refer to architects drawing for detailed design & dimensions. Final set out and location of all steel members is subject to confirmation of all dimensions on site prior to fabrication.

P1	06.09.21	Issued for Coordination	DB
Rev	Date	Revision Description	By

Drawing Status:

S1 – Suitable for Coordination



Client: Southlea Developments

Project: 2B Fitzharris Avenue & 26 Linwood Rd

Drawing Title: Foundation Sections & Details

Scale: As indicated @ A1 Drawn: DB Checked: JG

Project-Originator-Zone-Level-Type-Role: Drawing No.: Revision:

21336-GAP-ZA-00-DR-5 1011 P1